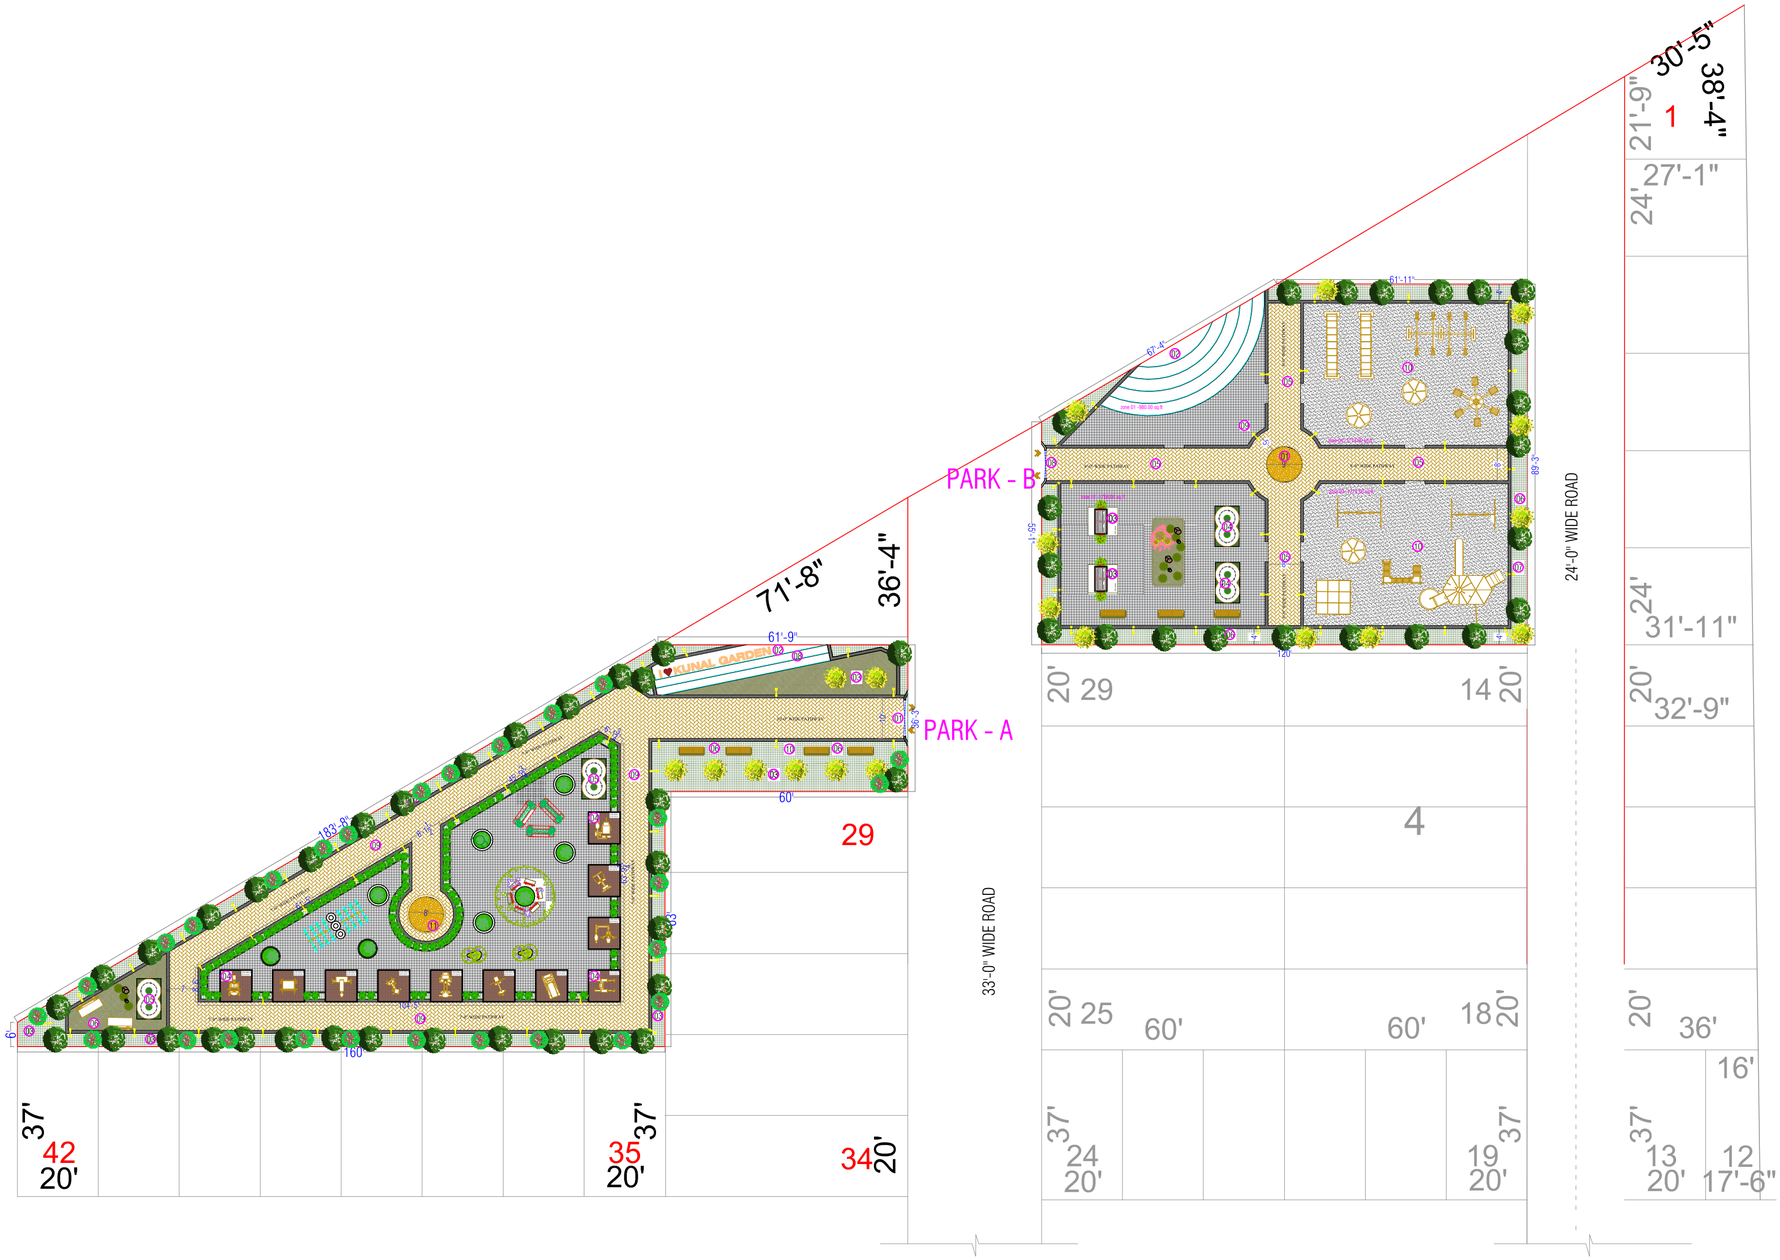

PARK A AREA DETAILS

1.Entrance
2.I ❤kunalgarden(selfie point)
3.Trees
4.Gym platform
5.8 Model walking track
6.Sitting benches
7.Light post
8.Selfie point gallery
9.Paver block
10.Grass
11.Hut

PAVER AREA - 7050.00 SQ.FT (walkway & hut surrounding area)
COMPOUND WALL - 557 R.FT
SELFIE POINT & KUNAL GARDEN - 350.00 SQ.FT
LANDSCAPE AREA - 2972.00 SQ.FT(site surrounding & other lawn areas)

PARK B AREA DETAILS

1.Hut
2.Gallery
3.Tree swing
4.8 Model walking track
5.Civil structure path way
6.Trees
7.Light post
8.Round model entrance
9.Gallery centre point length -25 feet length
10.Play equipments

PAVER AREA - 1560.00 SQ.FT (walkway & hut surrounding area)
COMPOUND WALL - 387 R.FT
LANDSCAPE AREA - 1500.00 SQ.FT(site surrounding & other lawn areas)

CLIENT: DAGA Developers	SITE PLAN	DATE: 07-10-2025	SITE PLAN		S.THAMBIRAJ Cell : 96551 47600 SS CONSTRUCTIONS
	PROPOSED DESIGN FOR KUNAL GARDEN PARK				